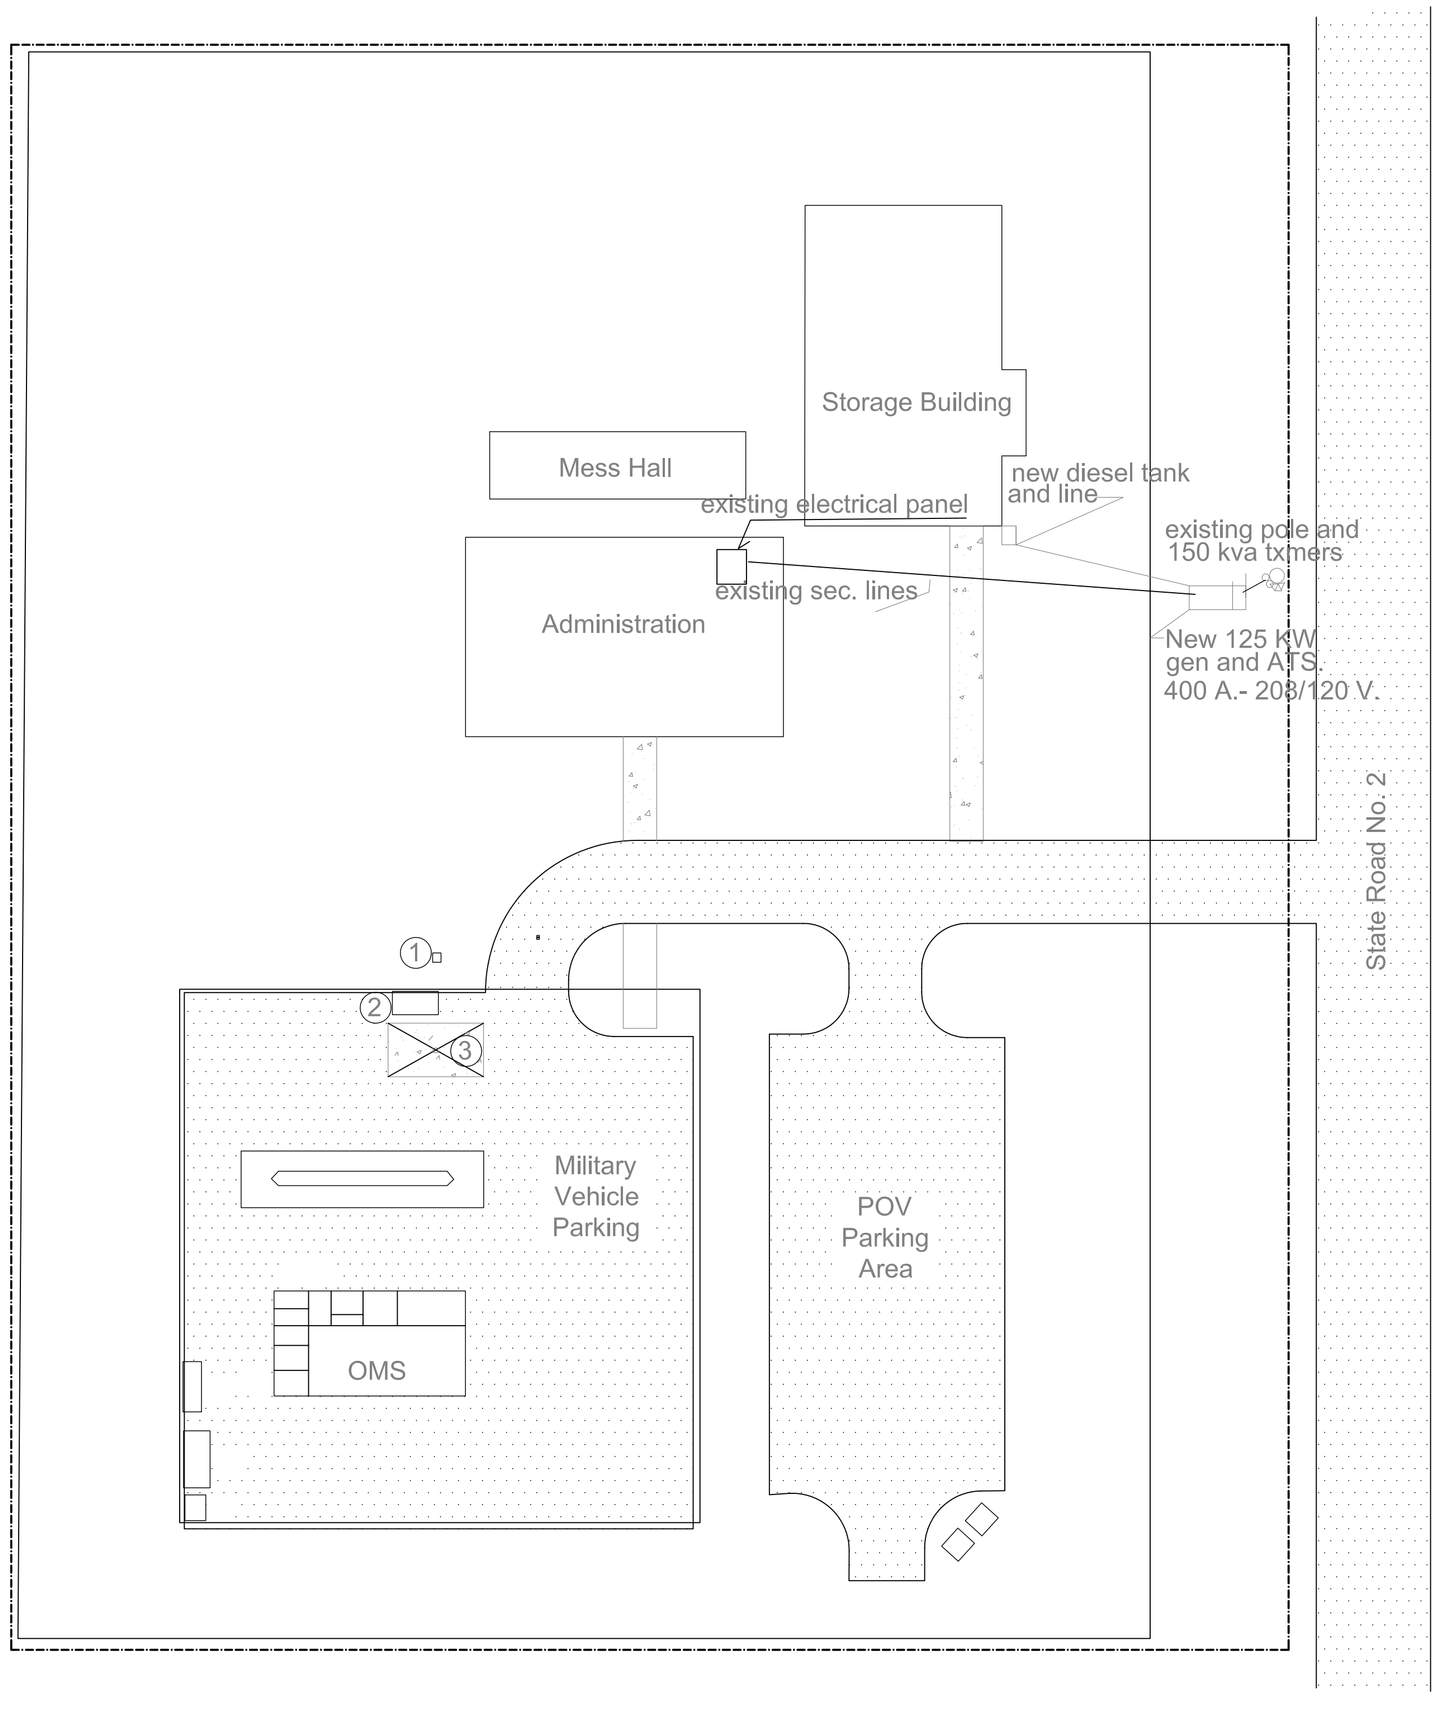

REVISED AND ENDORSED BY:			
ACTIVITY	NAME	INITIAL	DATE
ENVIRONMENTAL	JESUS GALVEZ		
SAFETY	DOUGLAS ESCORIAZA		
TENANT			
PROVOST MARSHALL	1 LT RAFAEL A. URBINA		

DATE	DESCRIPTION	BY:

REVISIONS

EFD DWG NO.
JOB ORDER NO.
STA PROJ NO.
DESIGN BY: DRAWN BY: J. GAGOT / DATE: NOV., 2006
PROJ MGR CH ARCH/ENG
EFD RVD F P
BR MGR DES DIR
ACTMTY - SATISFACTORY TO
APPROVED DATE

DEPARMENT OF THE ARMY
FORT BUCHANAN
ARIM (DCSEN)

PFC. LUIS F. GARCIA
US. ARMY RESERVE CENTER
YAUCO , PUERTO RICO

SIZE E
CODE IDENT. NO.
DRAWING NO.
CONST. CONTROL NO. PR017L673P
SCALE
SPEC.